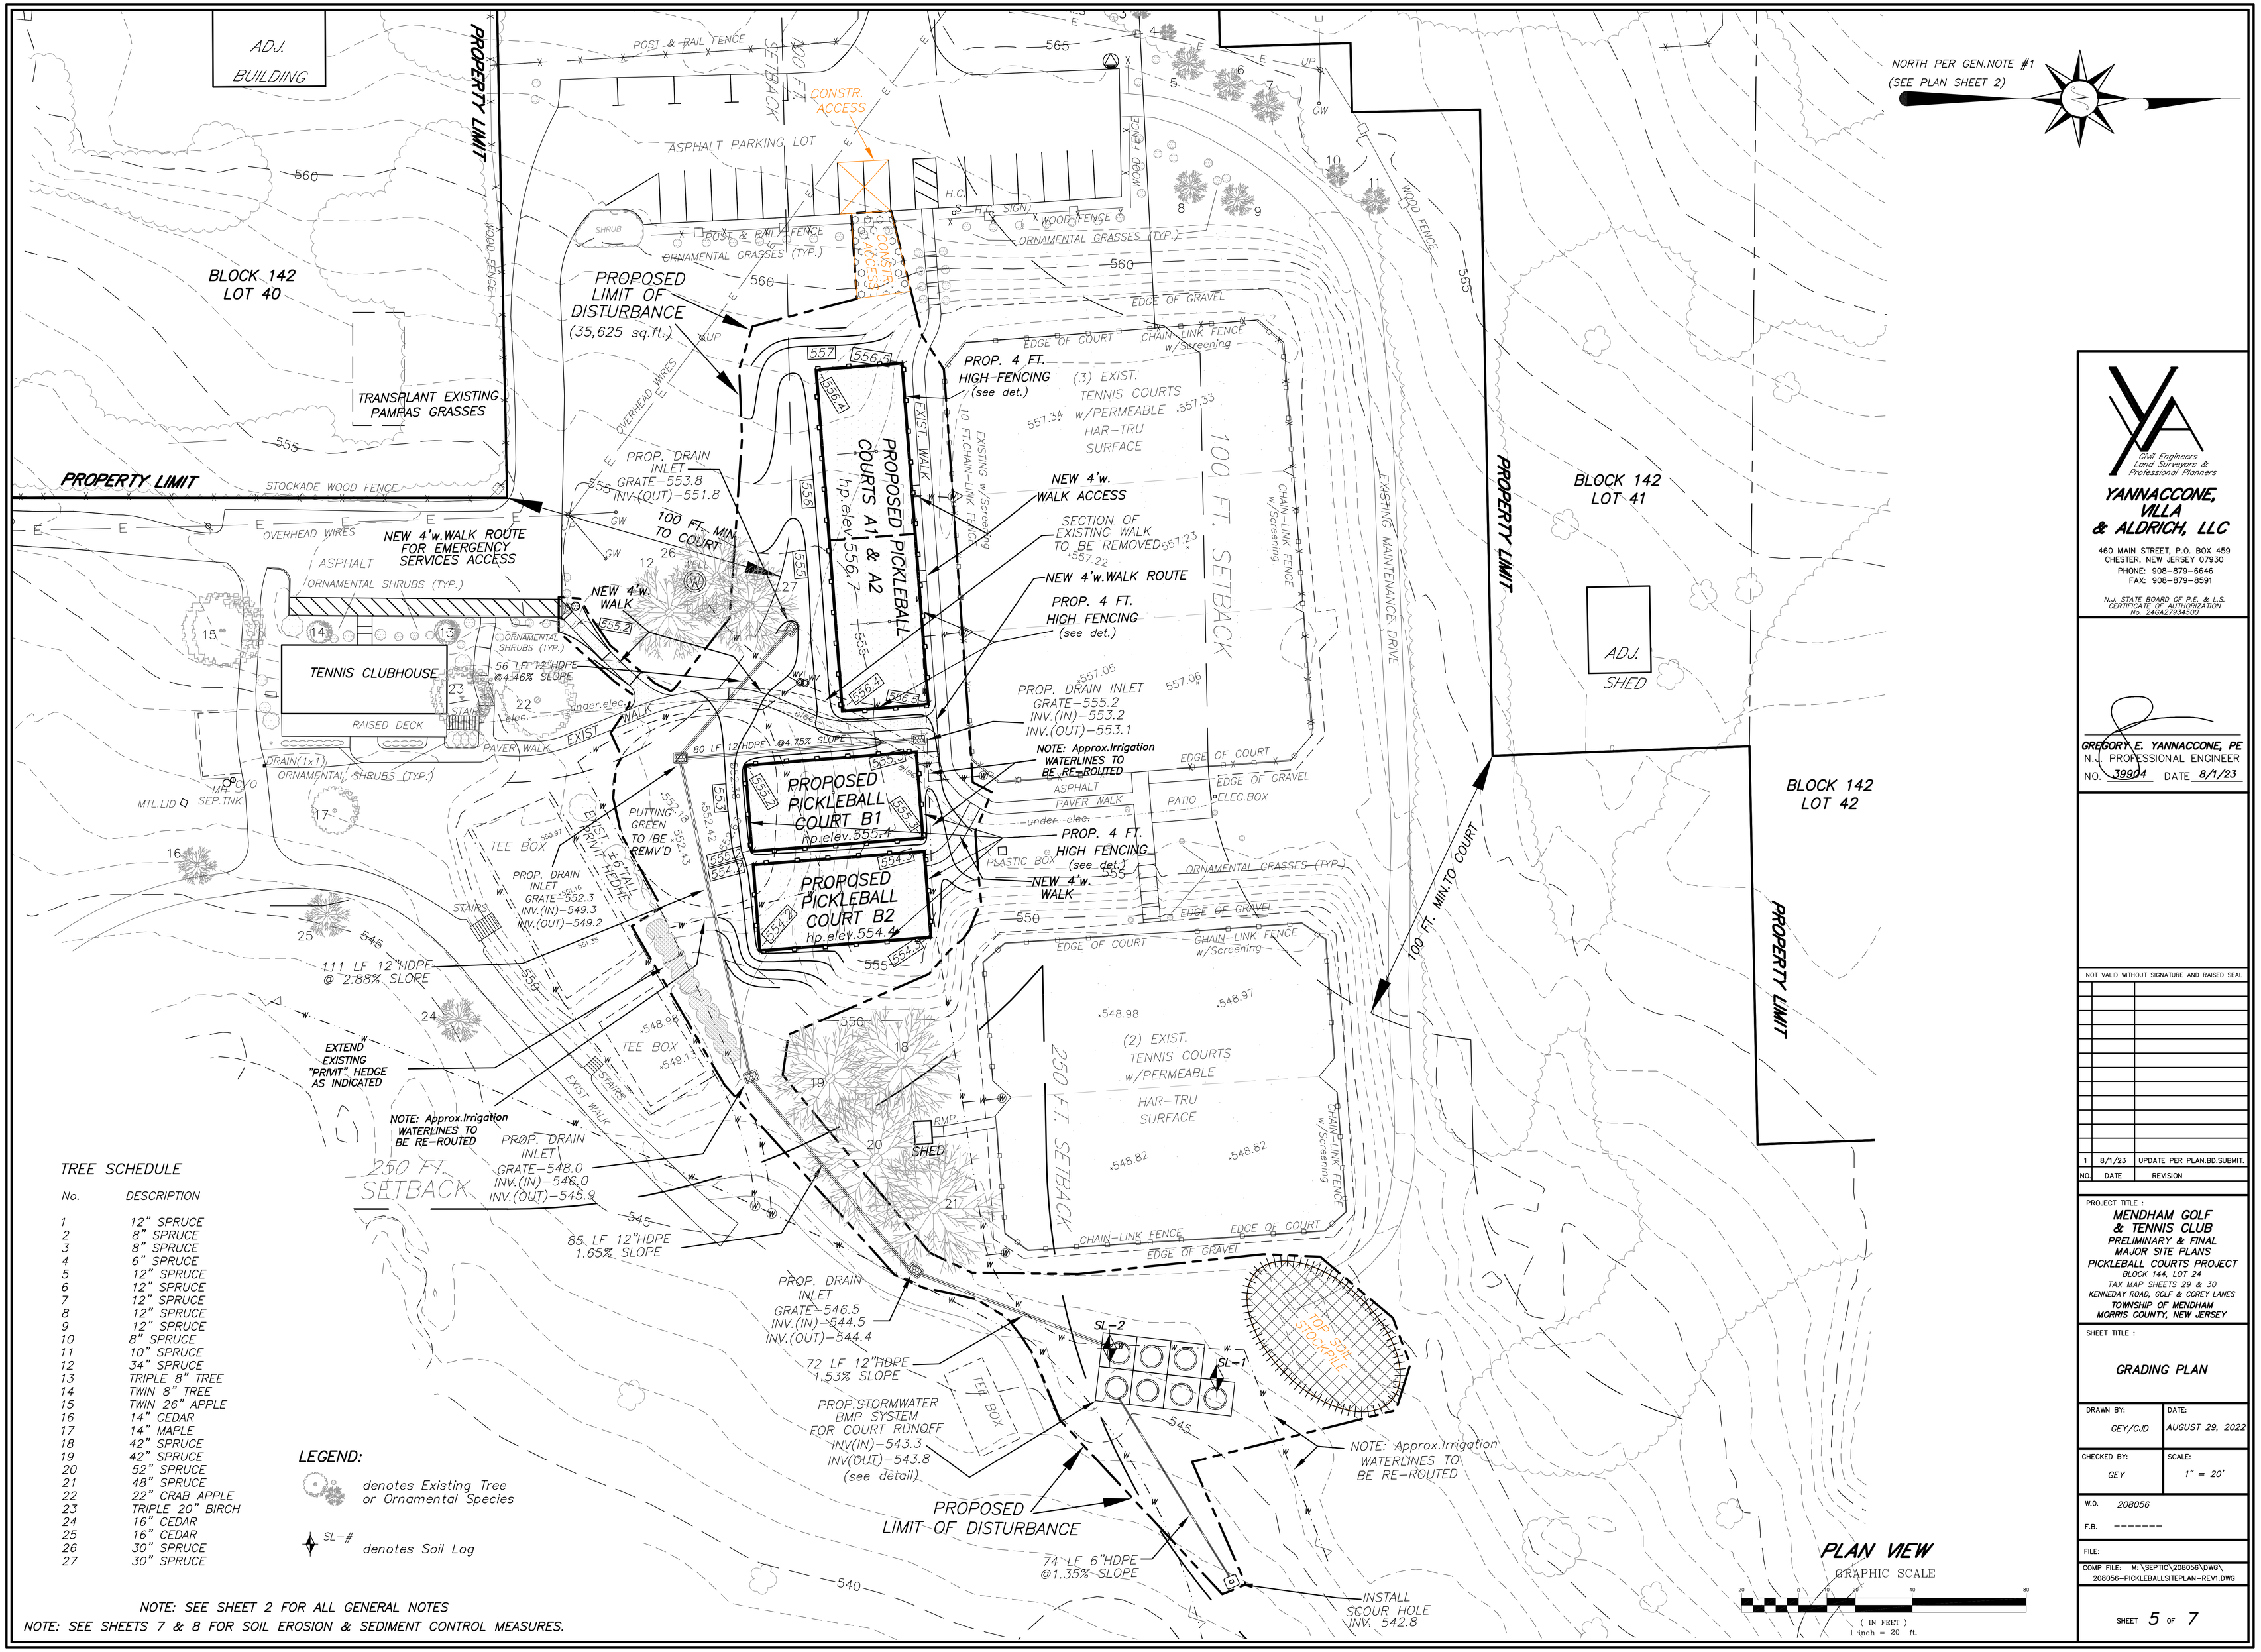

TREE SCHEDULE

No.	DESCRIPTION
1	12" SPRUCE
2	8" SPRUCE
3	8" SPRUCE
4	6" SPRUCE
5	12" SPRUCE
6	12" SPRUCE
7	12" SPRUCE
8	12" SPRUCE
9	12" SPRUCE
10	8" SPRUCE
11	10" SPRUCE
12	34" SPRUCE
13	TRIPLE 8" TREE
14	TWIN 8" TREE
15	TWIN 26" APPLE
16	14" CEDAR
17	14" MAPLE
18	42" SPRUCE
19	42" SPRUCE
20	52" SPRUCE
21	48" SPRUCE
22	22" CRAB APPLE
23	TRIPLE 20" BIRCH
24	16" CEDAR
25	16" CEDAR
26	30" SPRUCE
27	30" SPRUCE

LEGEND:

denotes Existing Tree or Ornamental Species

SL-# denotes Soil Log

NOTE: SEE SHEET 2 FOR ALL GENERAL NOTES

NOTE: SEE SHEETS 7 & 8 FOR SOIL EROSION & SEDIMENT CONTROL MEASURES.

PLAN VIEW

GRAPHIC SCALE

20 0 10 20 40 80

(IN FEET)
1 inch = 20 ft.

Civil Engineers
Land Surveyors &
Professional Planners

YANNACCONE, VILLA & ALDRICH, LLC

460 MAIN STREET, P.O. BOX 459
CHESTER, NEW JERSEY 07930
PHONE: 908-879-6646
FAX: 908-879-8591

N.J. STATE BOARD OF P.E. & L.S.
CERTIFICATE OF AUTHORIZATION
No. 24GA27934500

GREGORY E. YANNACCONE, PE
N.J. PROFESSIONAL ENGINEER
NO. 39904 DATE 8/1/23

NOT VALID WITHOUT SIGNATURE AND RAISED SEAL

NO.	DATE	REVISION
1	8/1/23	UPDATE PER PLAN.BD.SUBMIT.

PROJECT TITLE :

MENDHAM GOLF & TENNIS CLUB
PRELIMINARY & FINAL
MAJOR SITE PLANS
PICKLEBALL COURTS PROJECT
BLOCK 144, LOT 24
TAX MAP SHEETS 29 & 30
KENNEDAY ROAD, GOLF & COREY LANES
TOWNSHIP OF MENDHAM
MORRIS COUNTY, NEW JERSEY

SHEET TITLE :

GRADING PLAN

DRAWN BY:	DATE:
GEY/CJD	AUGUST 29, 2022
CHECKED BY:	SCALE:
GEY	1" = 20'

W.O. 208056

F.B. --------

FILE:

COMP FILE: M:\SEPTIC\208056\DWG\ 208056-PICKLEBALLSITEPLAN-REV1.DWG